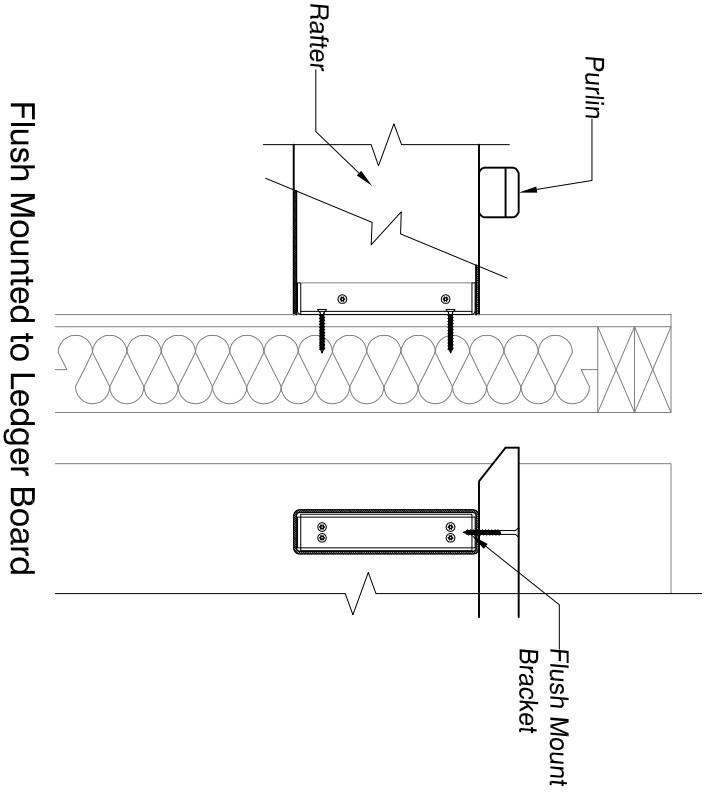

Flush Mounted to Ledger Board

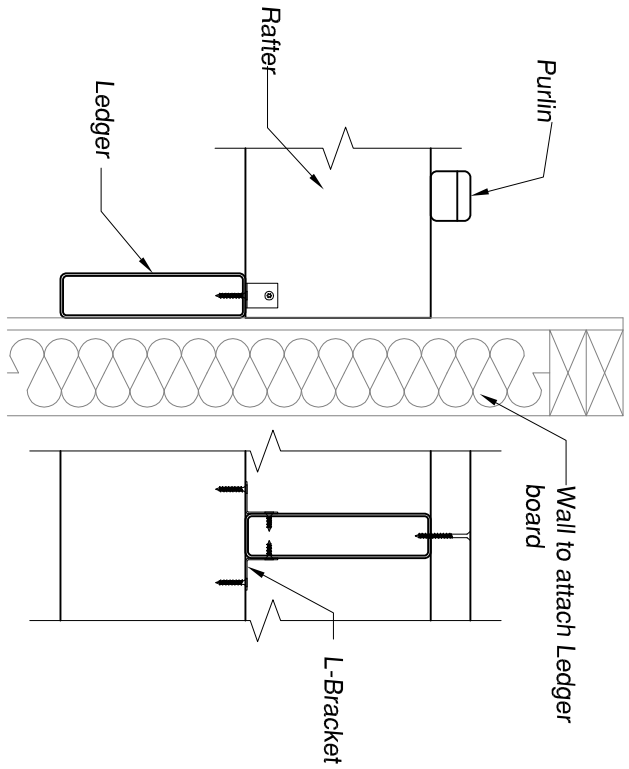

Top Mount to Ledger Board

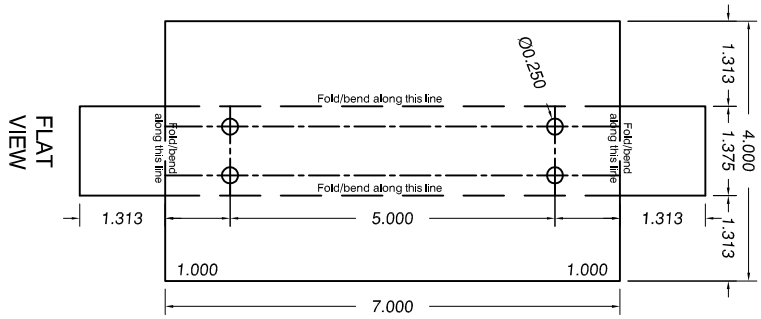

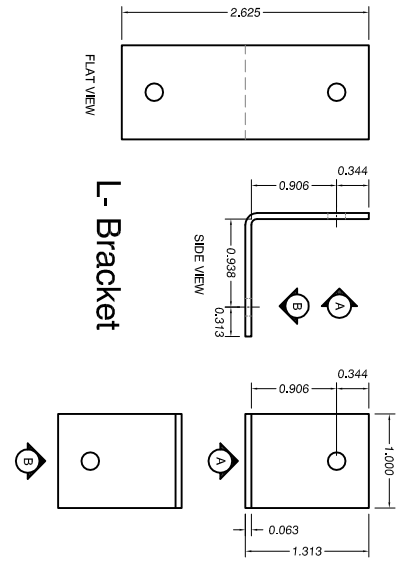

L- Bracket

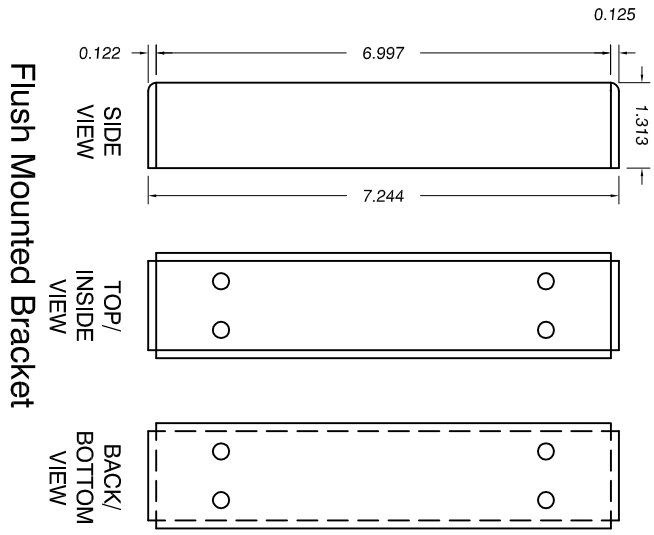

Flush Mounted Bracket

ARBORSDIRECT™

Attaching Rafter To Ledger Board

1015 Brundidge Blvd. P.O. Box 589 Troy, Alabama 36081 1.800.930.7495 Fax 334.566.4629 www.arborsdirect.com

Drawn by: BFH Date: 19 August 2015 Dwg No: Attaching Rafter To Ledger Board.dwg Scale: NTS